16

10/8

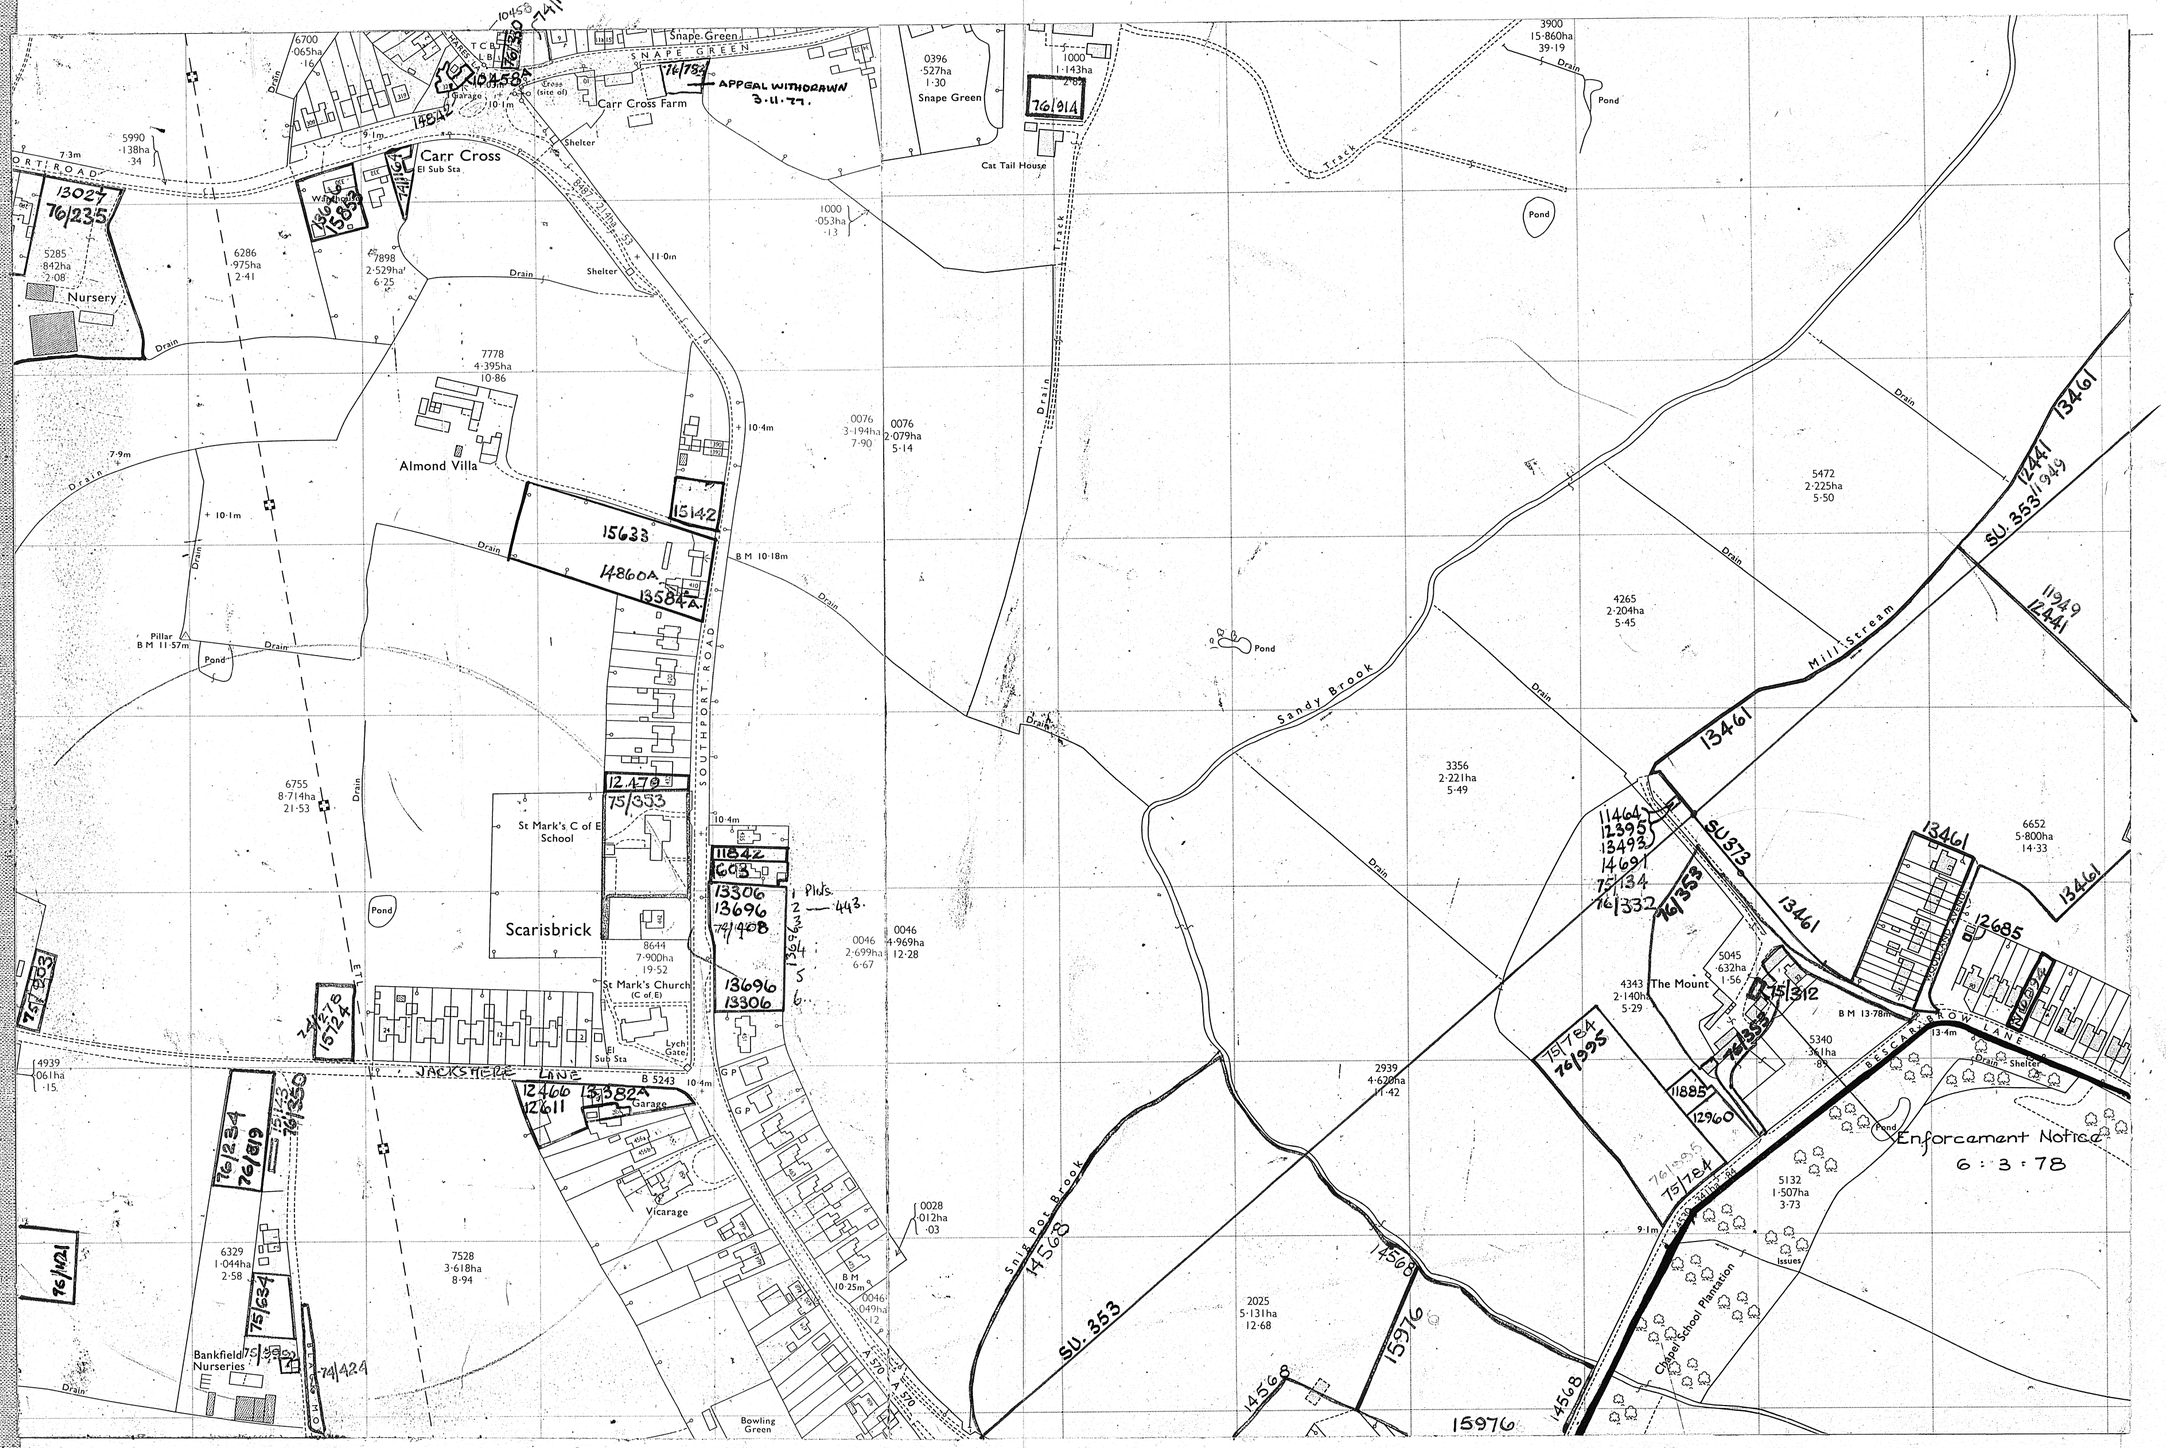
Snape Green
SNAPE GREEN
Carr Cross Farm
Carr Cross
El Sub Sta
Shelter
Cat Tail House
Snape Green
Pond
Track
Drain
Nursery
Almond Villa
Pillar
B M 11·57m
Pond
SOUTHPORT ROAD
St Mark's C of E School
Scarisbrick
St Mark's Church (C of E)
Lych Gate
El Sub Sta
JACKSTRAW LANE
Garage
Vicarage
Bankfield Nurseries
Bowling Green
B M 10·25m
B M 10·18m
Sandy Brook
Mill Stream
The Mount
B M 13·78m
BESCAR BROW LANE
Shelter
Pond
Chapel School Plantation
Issues
Enforcement Notice
6 : 3 : 78
APPEAL WITHDRAWN
3·4·79.
SU. 353
SU 353/949
SU 573
Scarisbrick Moss
Drain
Pond

83-3 SE