10/8

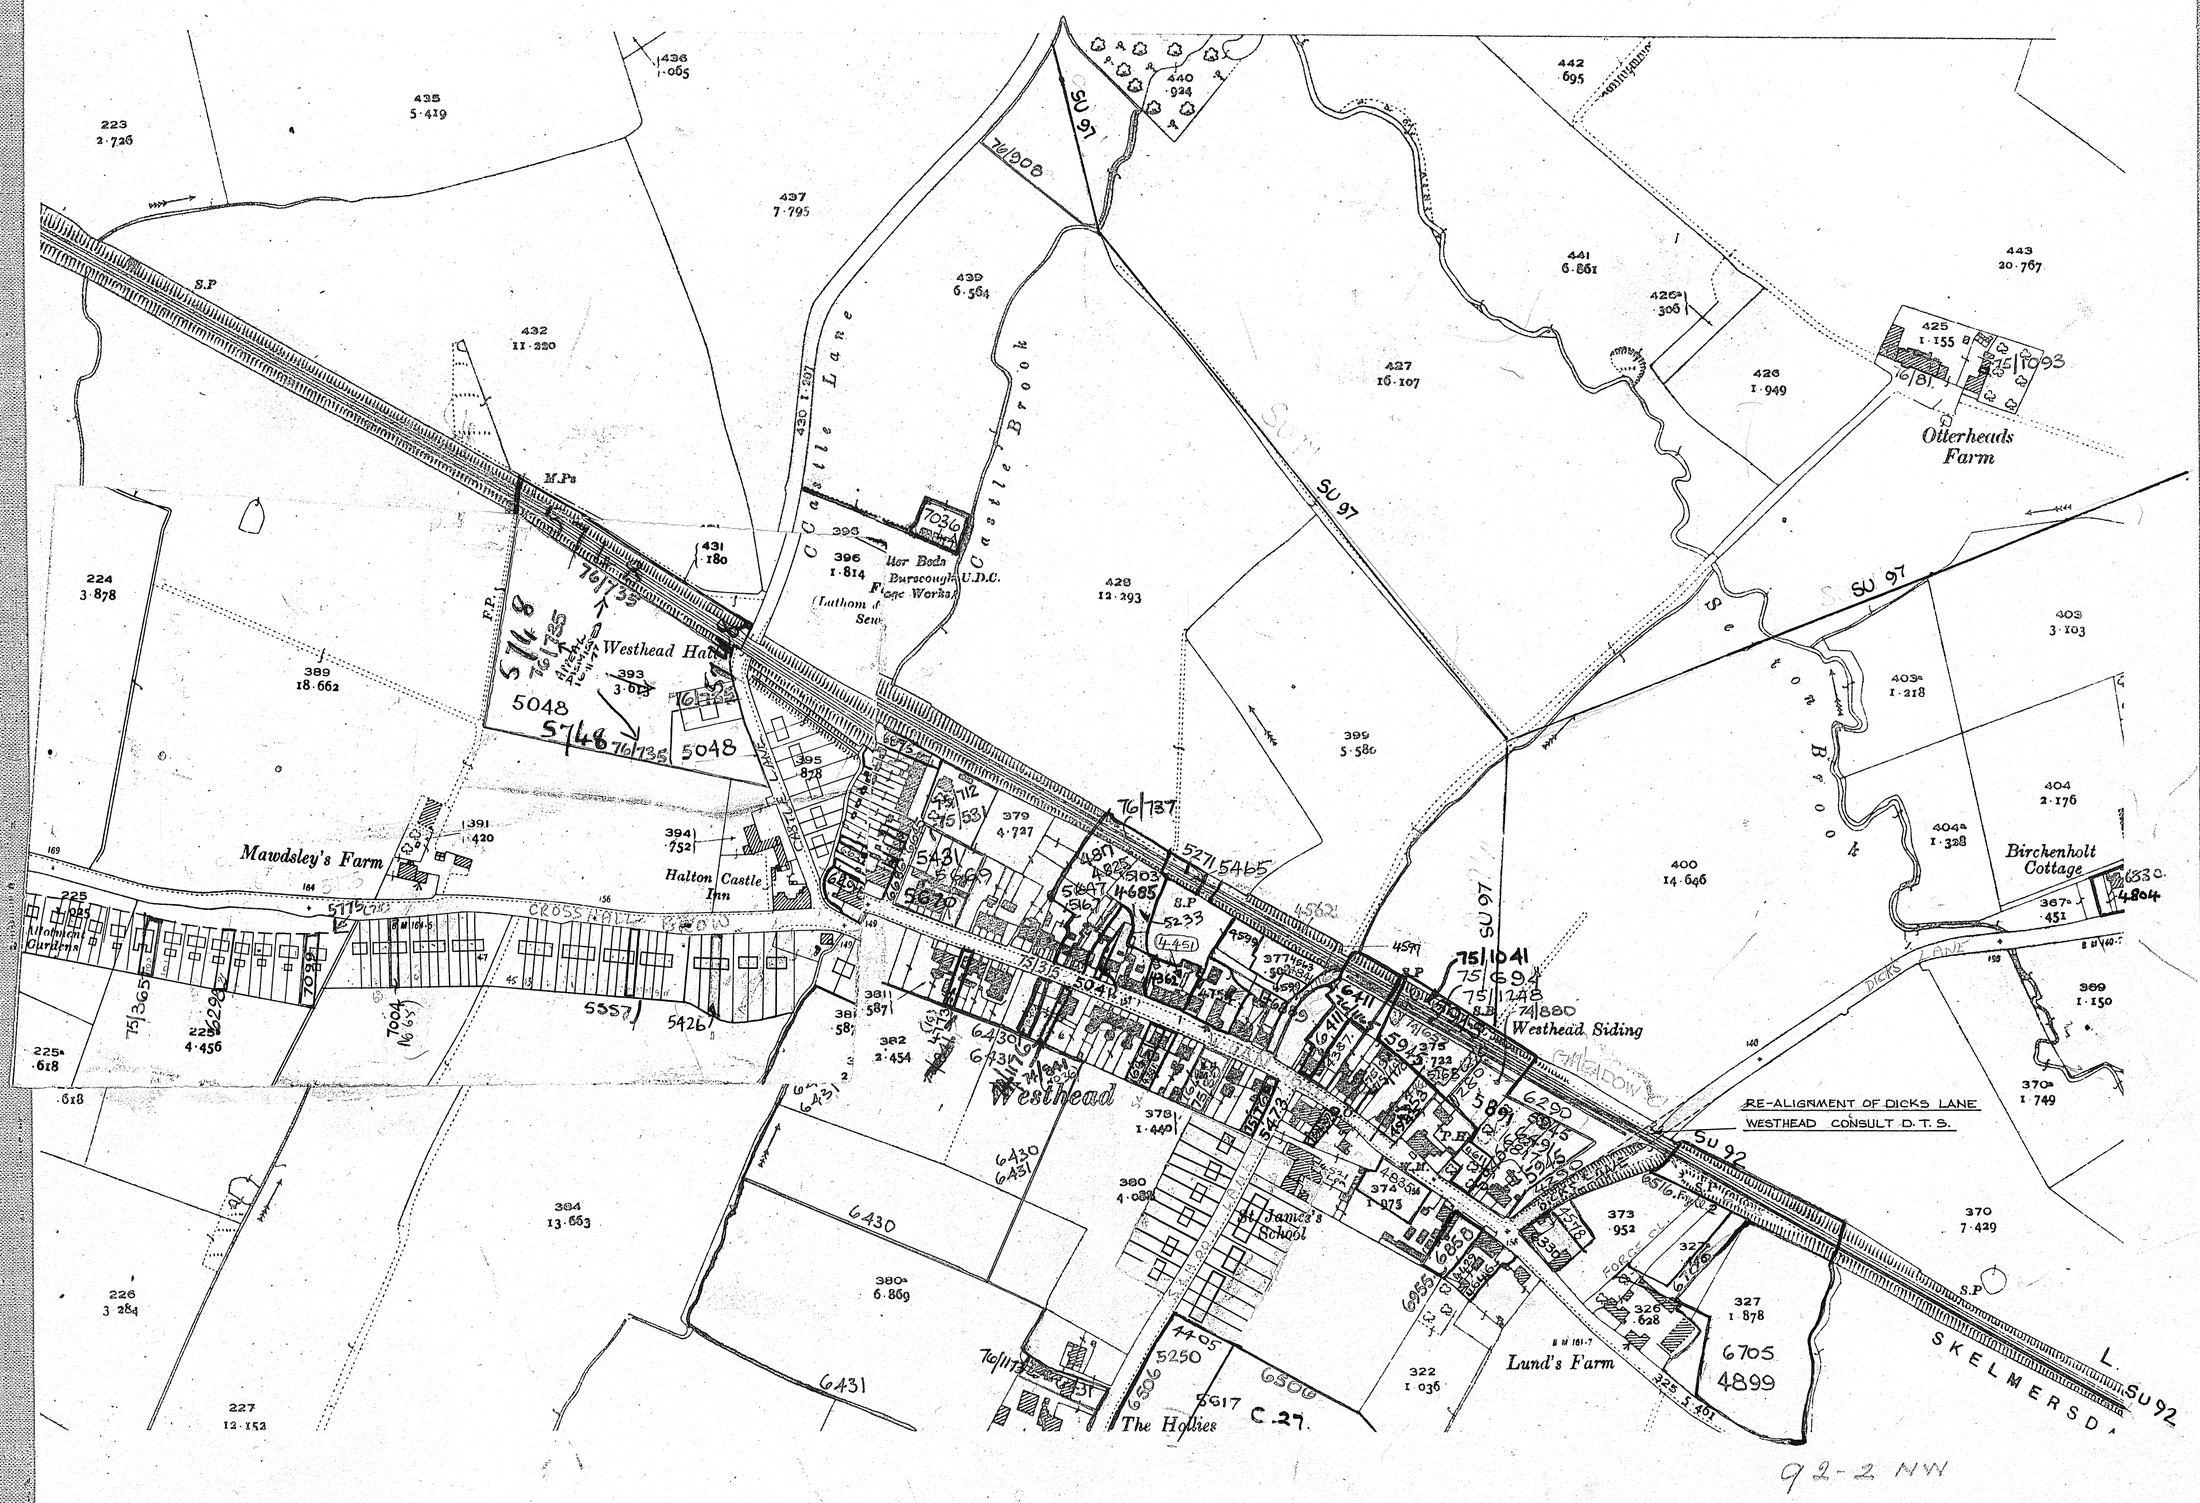
Westhead Hall
Mawdsley's Farm
Halton Castle Inn
Westhead
Westhead Siding
Otterheads Farm
Birchenholt Cottage
Lund's Farm
St James's School
The Hollies
Castle Lane
Castle Brook
Burscough U.D.C.
Lathom
Sewage Works
Allotment Gardens
CROSSHALL BROW
DICKS LANE
RE-ALIGNMENT OF DICKS LANE
WESTHEAD CONSULT D.T.S.
SKELMERSDA
SU 97
SU 92
L.
C.27
92-2 NW